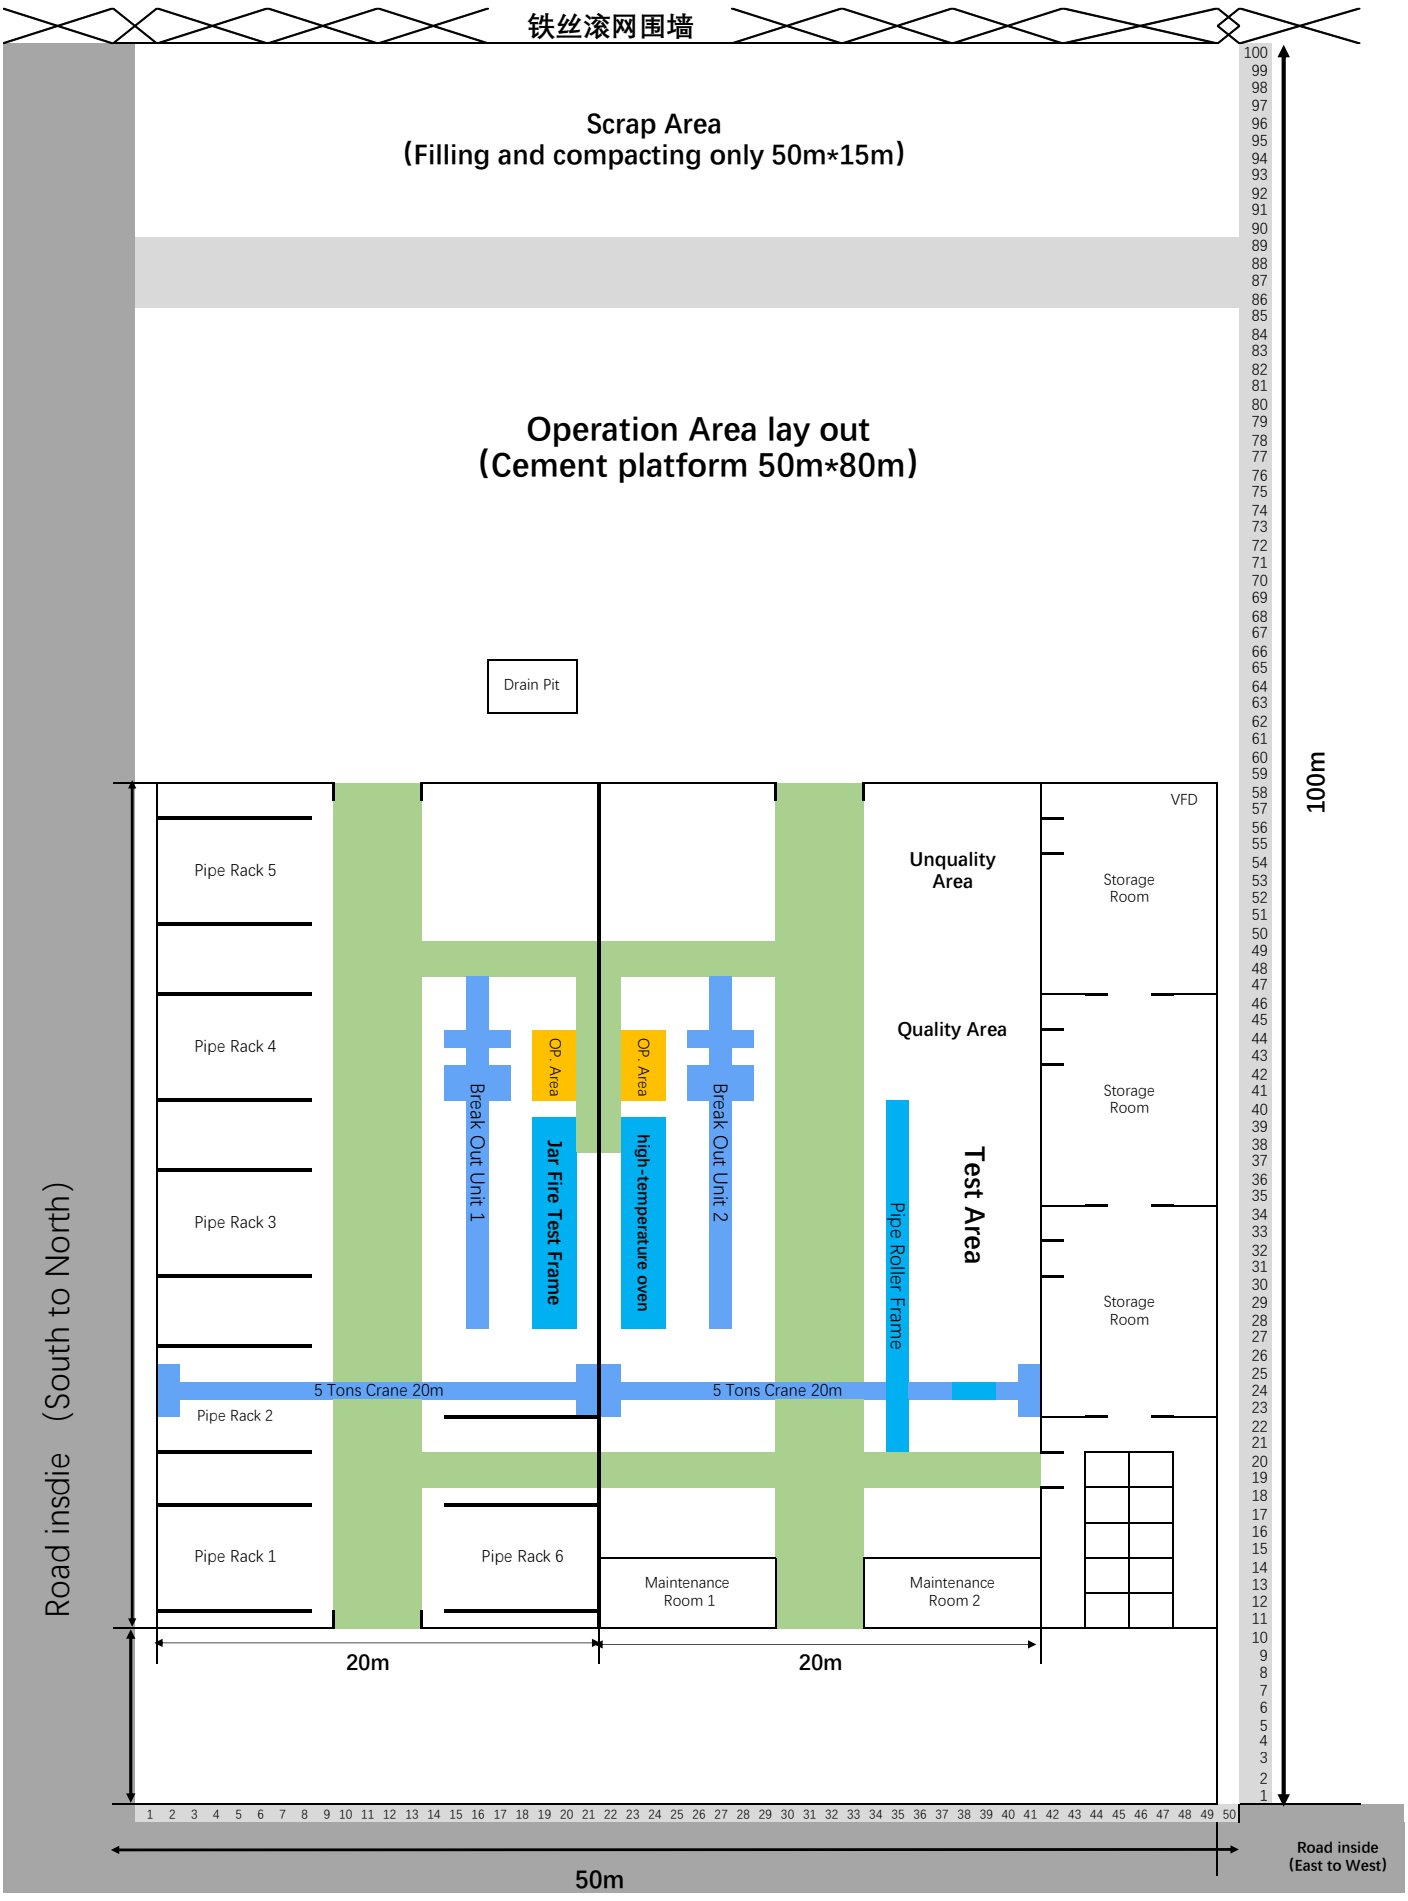
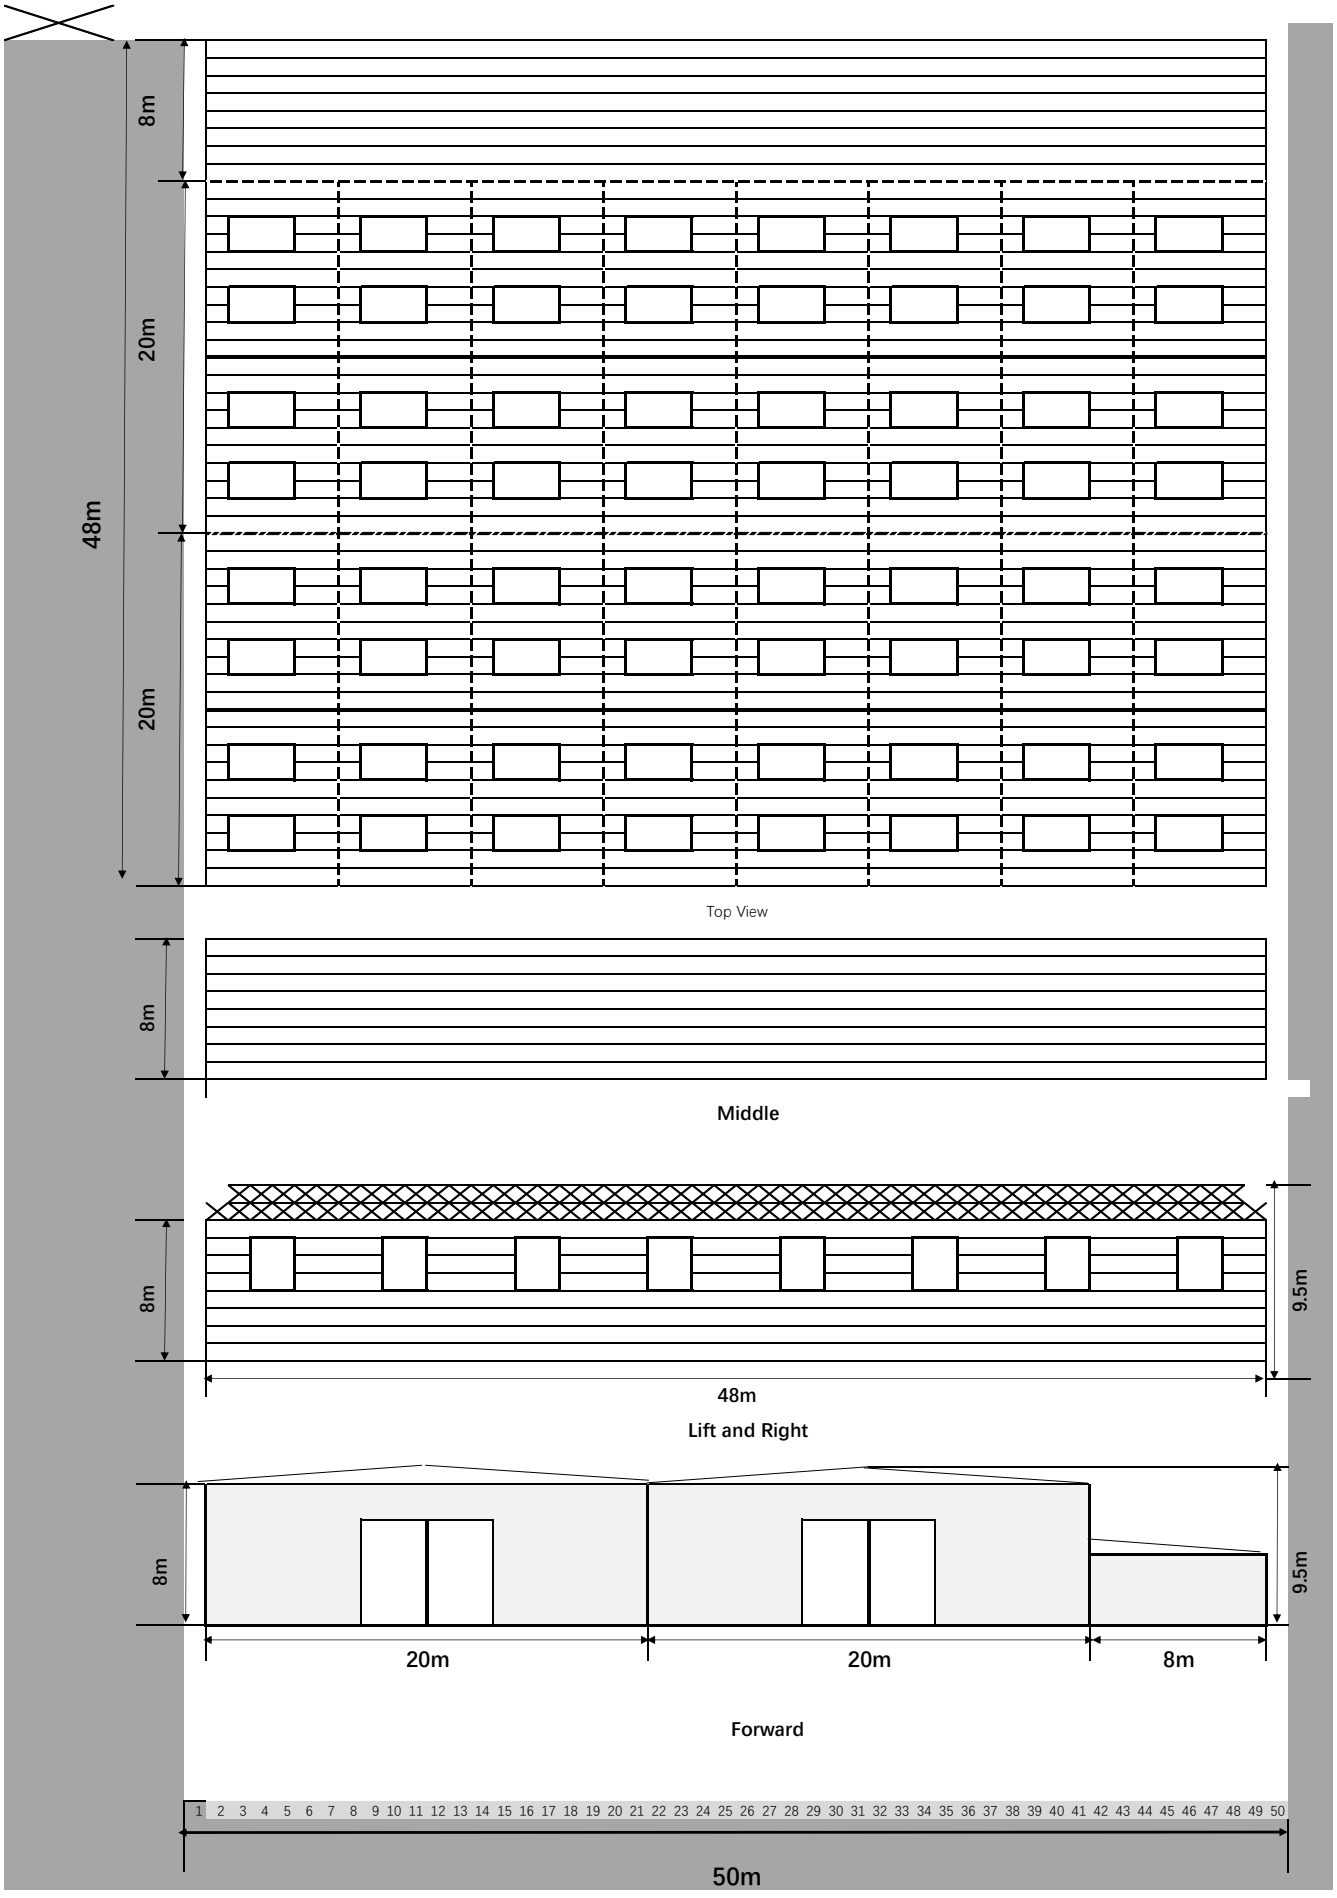

铁丝滚网围墙
Scrap Area
(Filling and compacting only 50m*15m)
Operation Area lay out
(Cement platform 50m*80m)
Drain Pit
VFD
Pipe Rack 5
Pipe Rack 4
Pipe Rack 3
Pipe Rack 2
Pipe Rack 1
Pipe Rack 6
Unquality Area
Quality Area
Storage Room
Storage Room
Storage Room
Break Out Unit 1
OP. Area
Jar Fire Test Frame
OP. Area
high-temperature oven
Break Out Unit 2
Pipe Roller Frame
Test Area
5 Tons Crane 20m
5 Tons Crane 20m
Maintenance Room 1
Maintenance Room 2
20m
20m
100m
Road insdie (South to North)
Road inside (East to West)
50m


8m
20m
48m
20m
Top View
8m
Middle
8m
9.5m
48m
Lift and Right
8m
9.5m
20m
20m
8m
Forward
1 2 3 4 5 6 7 8 9 10 11 12 13 14 15 16 17 18 19 20 21 22 23 24 25 26 27 28 29 30 31 32 33 34 35 36 37 38 39 40 41 42 43 44 45 46 47 48 49 50
50m